CASEY

9/1/2021

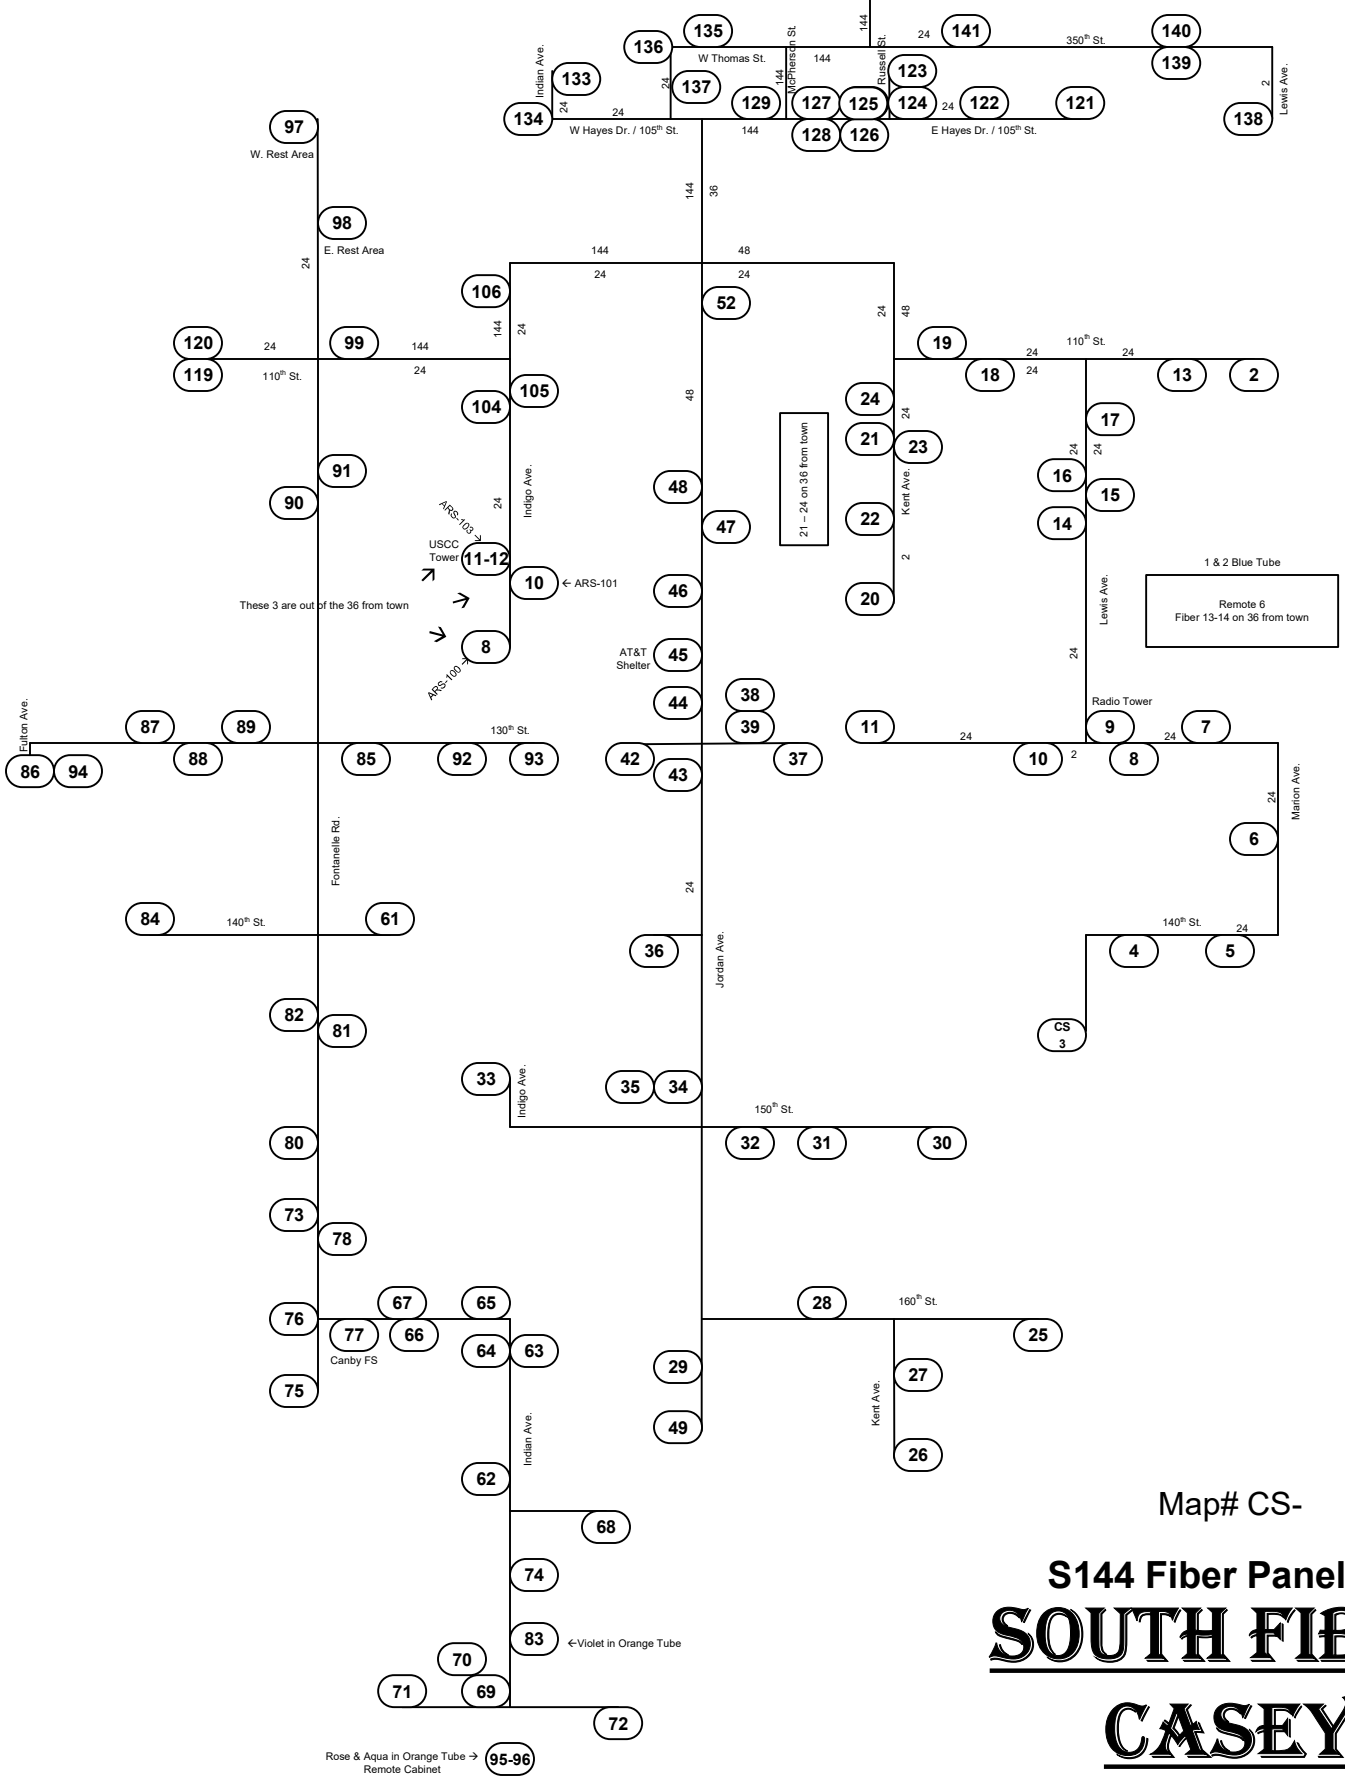

Map# CS-

S144 Fiber Panel CO

SOUTH FIBER

CASEY